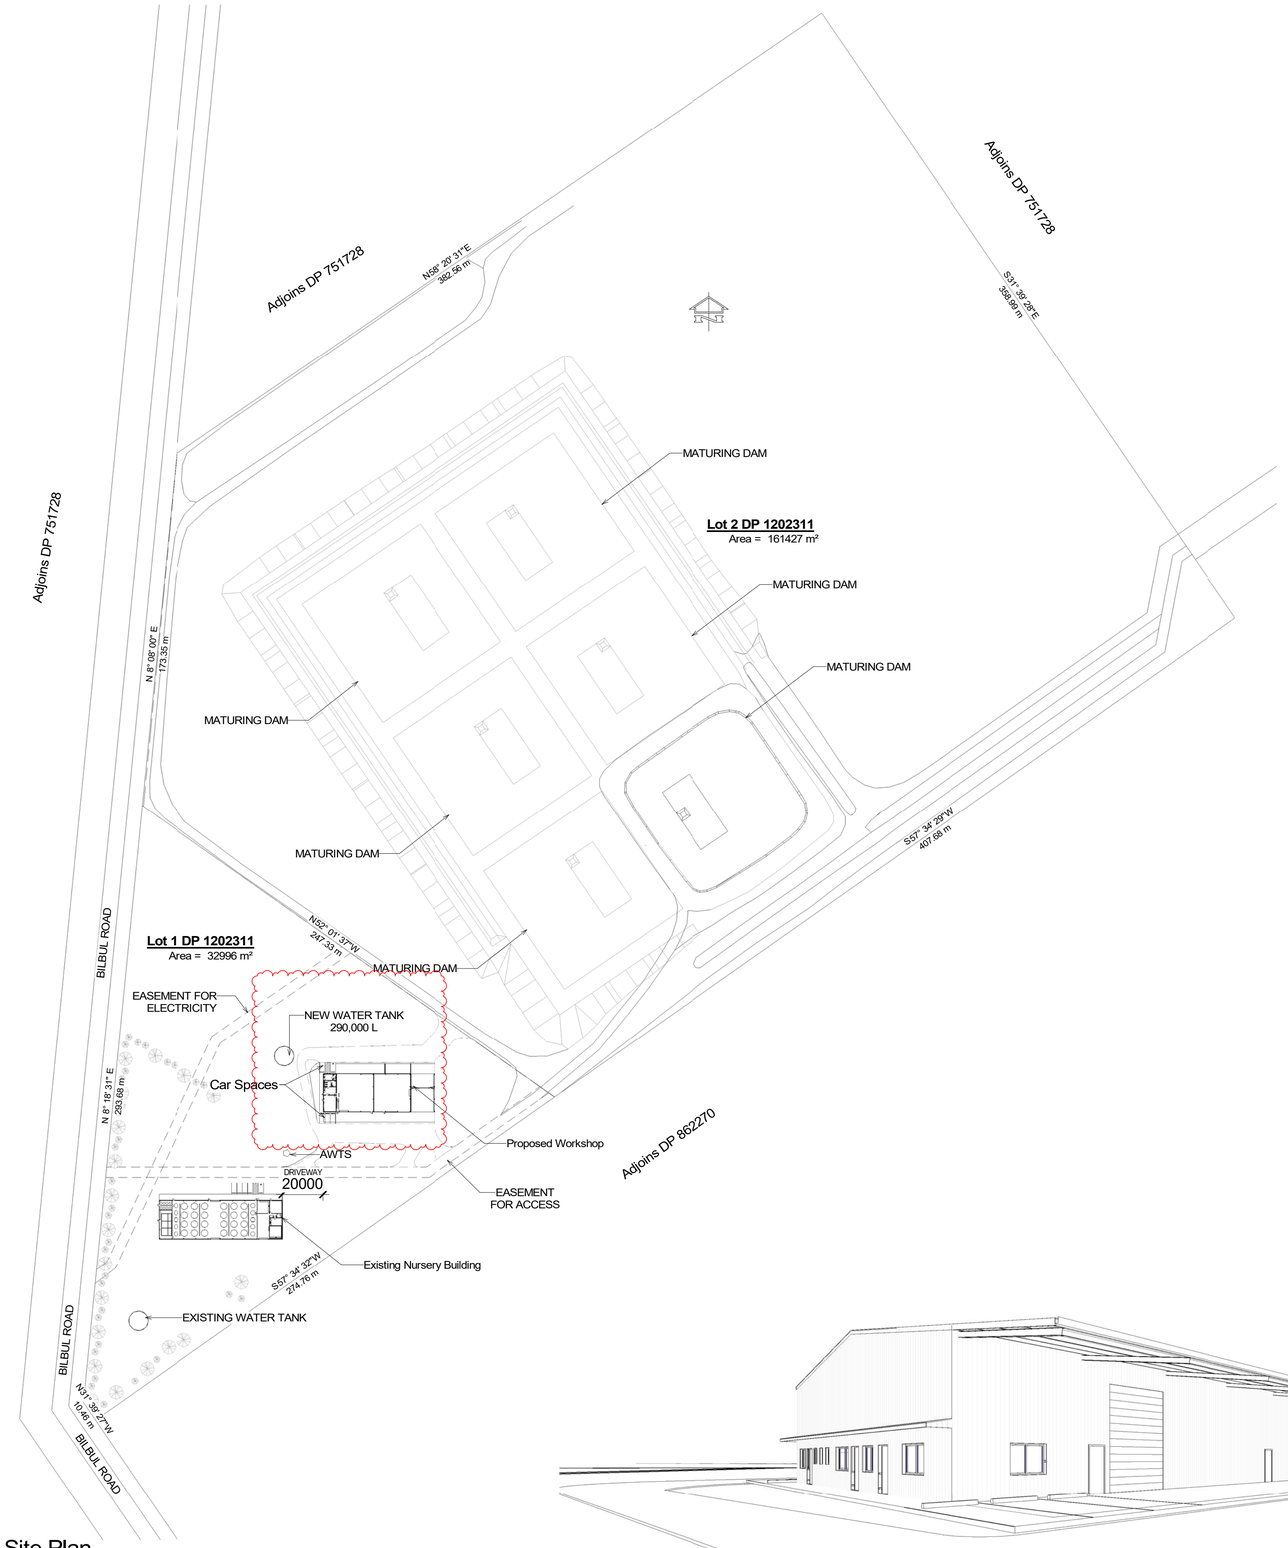


Site Plan
Scale: 1 : 1500

Murray Cod Australia Workshop

Proposed New Workshop Building
at
Lot 1 of DP 1202311
Bilbul NSW
for
Murray Cod Australia

Architectural Drawing Schedule

Project Number	Sheet Number	Sheet Name	Current Revision	Current Revision Description	Current Revision Date
MCA0421	A01	Site Plan	E	Tank size increased	21/7/2021
MCA0421	A02	Floor Plan	E	Room schedule added	6/7/2021
MCA0421	A03	Elevations	D	Notes added & issued for Development Approval	24/6/2021


YOOGALI ENGINEERING
CONSTRUCTION & MANUFACTURING

26-28 Whybrow St Griffith NSW clanza@yoogaliengineering.com.au Phone: (02) 6964 3700
PO Box 131 Yoogali NSW 2680 zep@yoogaliengineering.com.au Fax: (02) 6962 4543



Detailed Site Plan

Scale: 1 : 500

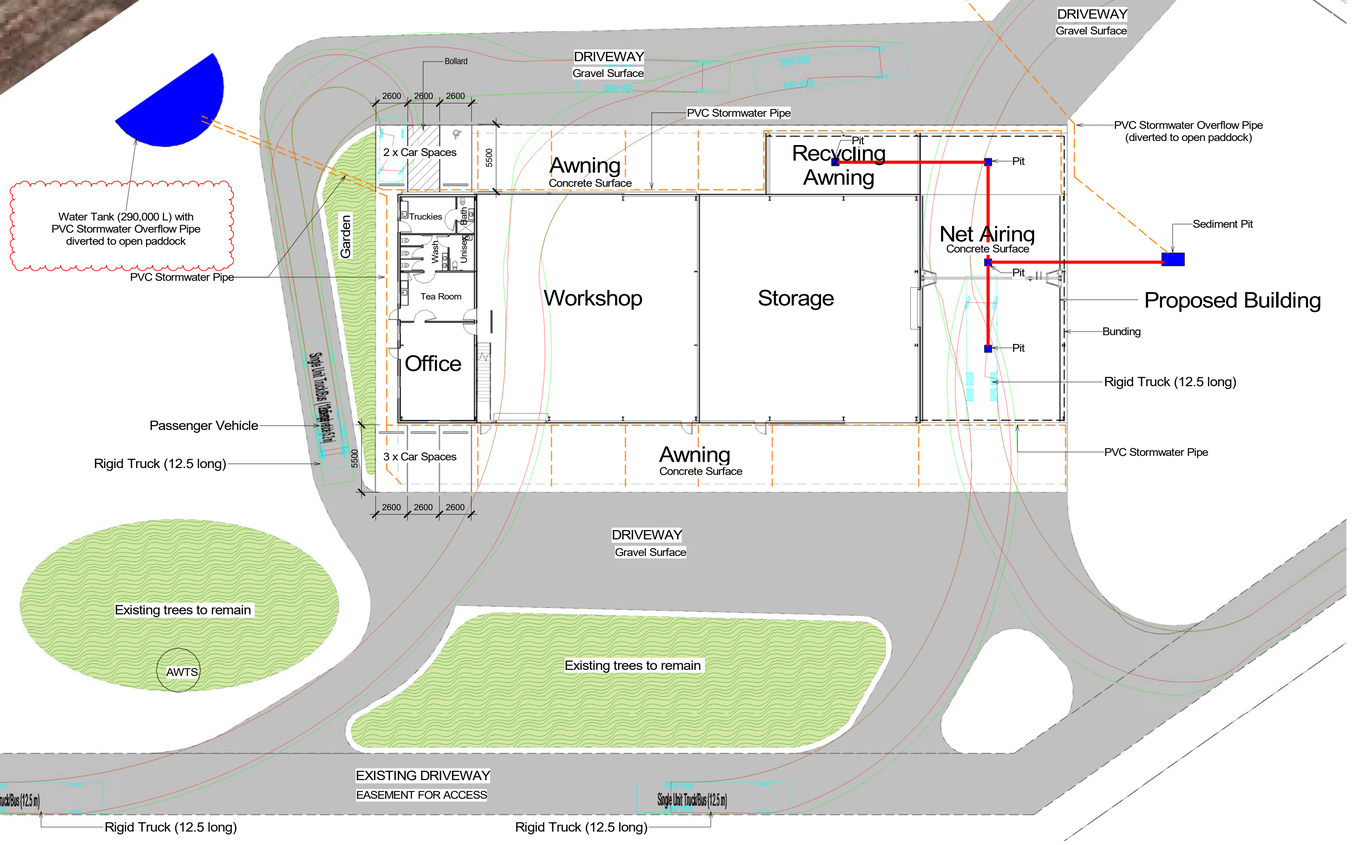

Detail A

Scale: 1 : 250

Building Area

North Awning Area	121.05
Recycling Area	64.03
Office & Amenities Area	117.12
Workshop Area	335.16
Storage Area	340.56
Net Airing Area	223.44
South Awning Area	278.36
Grand total	1479.72

Designed:
YOOGALI ENGINEERING
CONSTRUCTION & MANUFACTURING
26-28 Whybrow St Griffith NSW clanza@yoogalengineering.com.au Phone: (02) 6964 3700
PO Box 131 Yoogali NSW 2680 zep@yoogalengineering.com.au Fax: (02) 6962 4543

Project: Proposed New Workshop Building


Location: Lot 1 of DP 1202311 Bilbul NSW

Client: Murray Cod Australia

Drawing Title: Site Plan


Job No:	Drawing No:
MCA0421	A01
Date: 12/4/2021	Scale: As Indicated
Page Size: A1	
Designed: G Lanza	Drawn: G Lanza
Checked: G Lanza	

Revision Number	Revision Date	Revision Description
A	10/6/2021	Issued For Discussion
B	16/6/2021	Building Extended and Awning added
C	24/6/2021	Notes added & issued for Development Approval
D	6/7/2021	General Notes Added
E	21/7/2021	Tank size increased

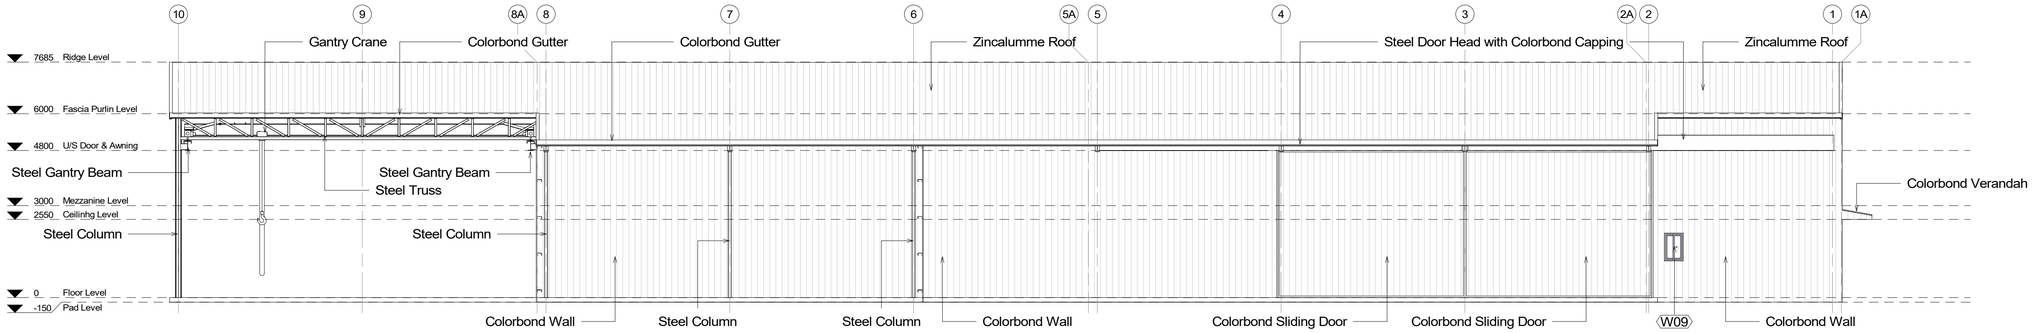


Elevation A1

Scale: 1 : 100

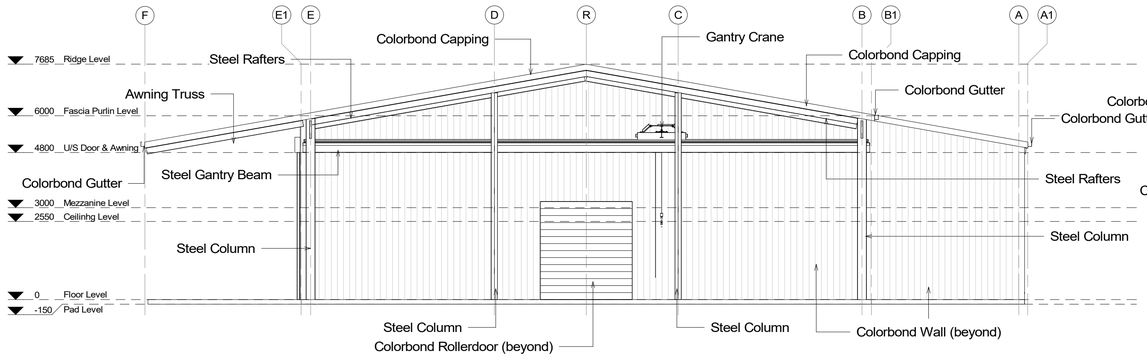


Elevation A2

Scale: 1 : 100

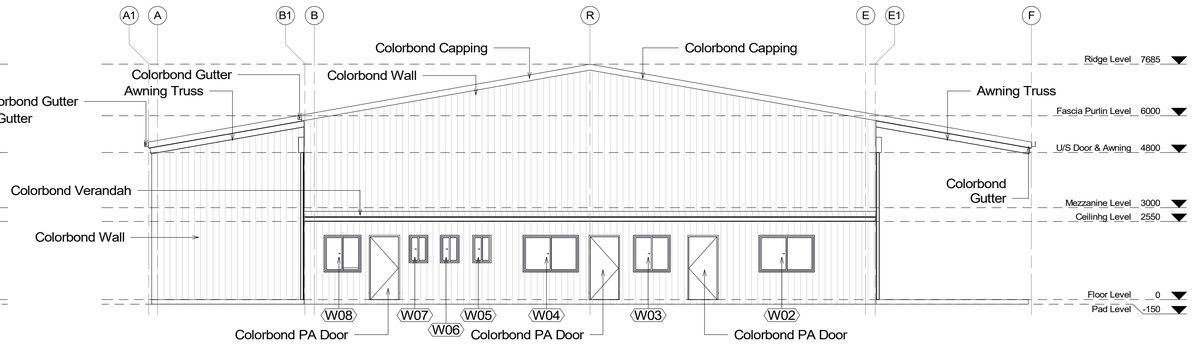

Elevation A4

Scale: 1 : 100

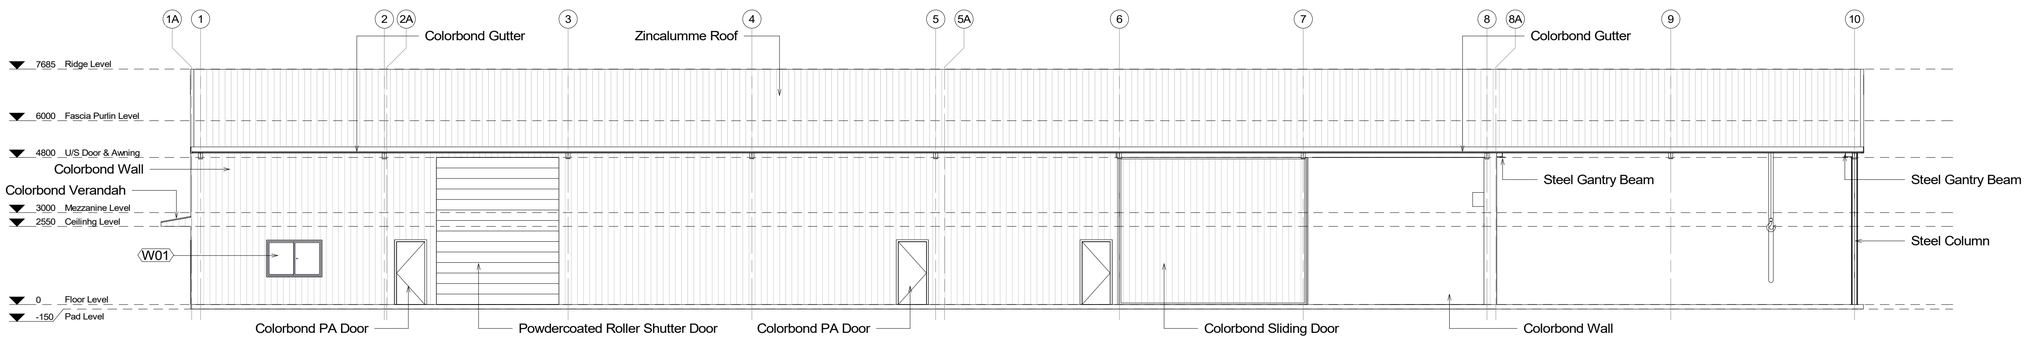

Elevation A3

Scale: 1 : 100

Window Schedule								
Mark	Location	Width	Height	Glazing Area	Head Height	Glazing	Material	Remarks
W08	Truckies	1210	1200	1.45	2100	Single Clear	Aluminium	With Security Bars
W04	Tea Room	1810	1200	2.17	2100	Single Clear	Aluminium	With Security Bars
W03	Office	1210	1200	1.45	2100	Single Clear	Aluminium	With Security Bars
W02	Office	1810	1200	2.17	2100	Single Clear	Aluminium	With Security Bars
W01	Office	1810	1200	2.17	2100	Single Clear	Aluminium	With Security Bars
W07	Toilets	610	900	0.55	2100	Single Frosted	Aluminium	With Security Bars
W06	Toilets	610	900	0.55	2100	Single Frosted	Aluminium	With Security Bars
W05	Toilets	610	900	0.55	2100	Single Frosted	Aluminium	With Security Bars
W09	Bath	610	900	0.55	2100	Single Frosted	Aluminium	With Security Bars
W10	Unisex	610	900	0.55	2100	Single Frosted	Aluminium	No Security Bars

Designed:
YOOGALI ENGINEERING
CONSTRUCTION & MANUFACTURING
26-28 Whybrow St Griffith NSW glanza@yoogalengineering.com.au Phone: (02) 6964 3700
PO Box 131 Yoogali NSW 2680 zep@yoogalengineering.com.au Fax: (02) 6962 4543

Project:
Proposed New Workshop Building

Location:
Lot 1 of DP 1202311
Bilbul NSW

Client:
Murray Cod Australia

Drawing Title:
Elevations

Job No:	Drawing No:
MCA0421	A03

Date:	Scale:	Page Size:
12/4/2021	1 : 100	A1

Designed:	Drawn:	Checked:
G Lanza	G Lanza	G Lanza

Revision Number	Revision Date	Revision Description
A	13/4/2021	Issued for Review
B	9/06/2021	Changes made following meeting
C	11/6/6/2021	Building Extended and Awning added
D	24/6/2021	Notes added & issued for Development Approval