

PROPOSED STORAGE SHED FOR KARL ALLEN
LOT 33 DP1029945 2 ROSEWOOD DRIVE GRIFFITH

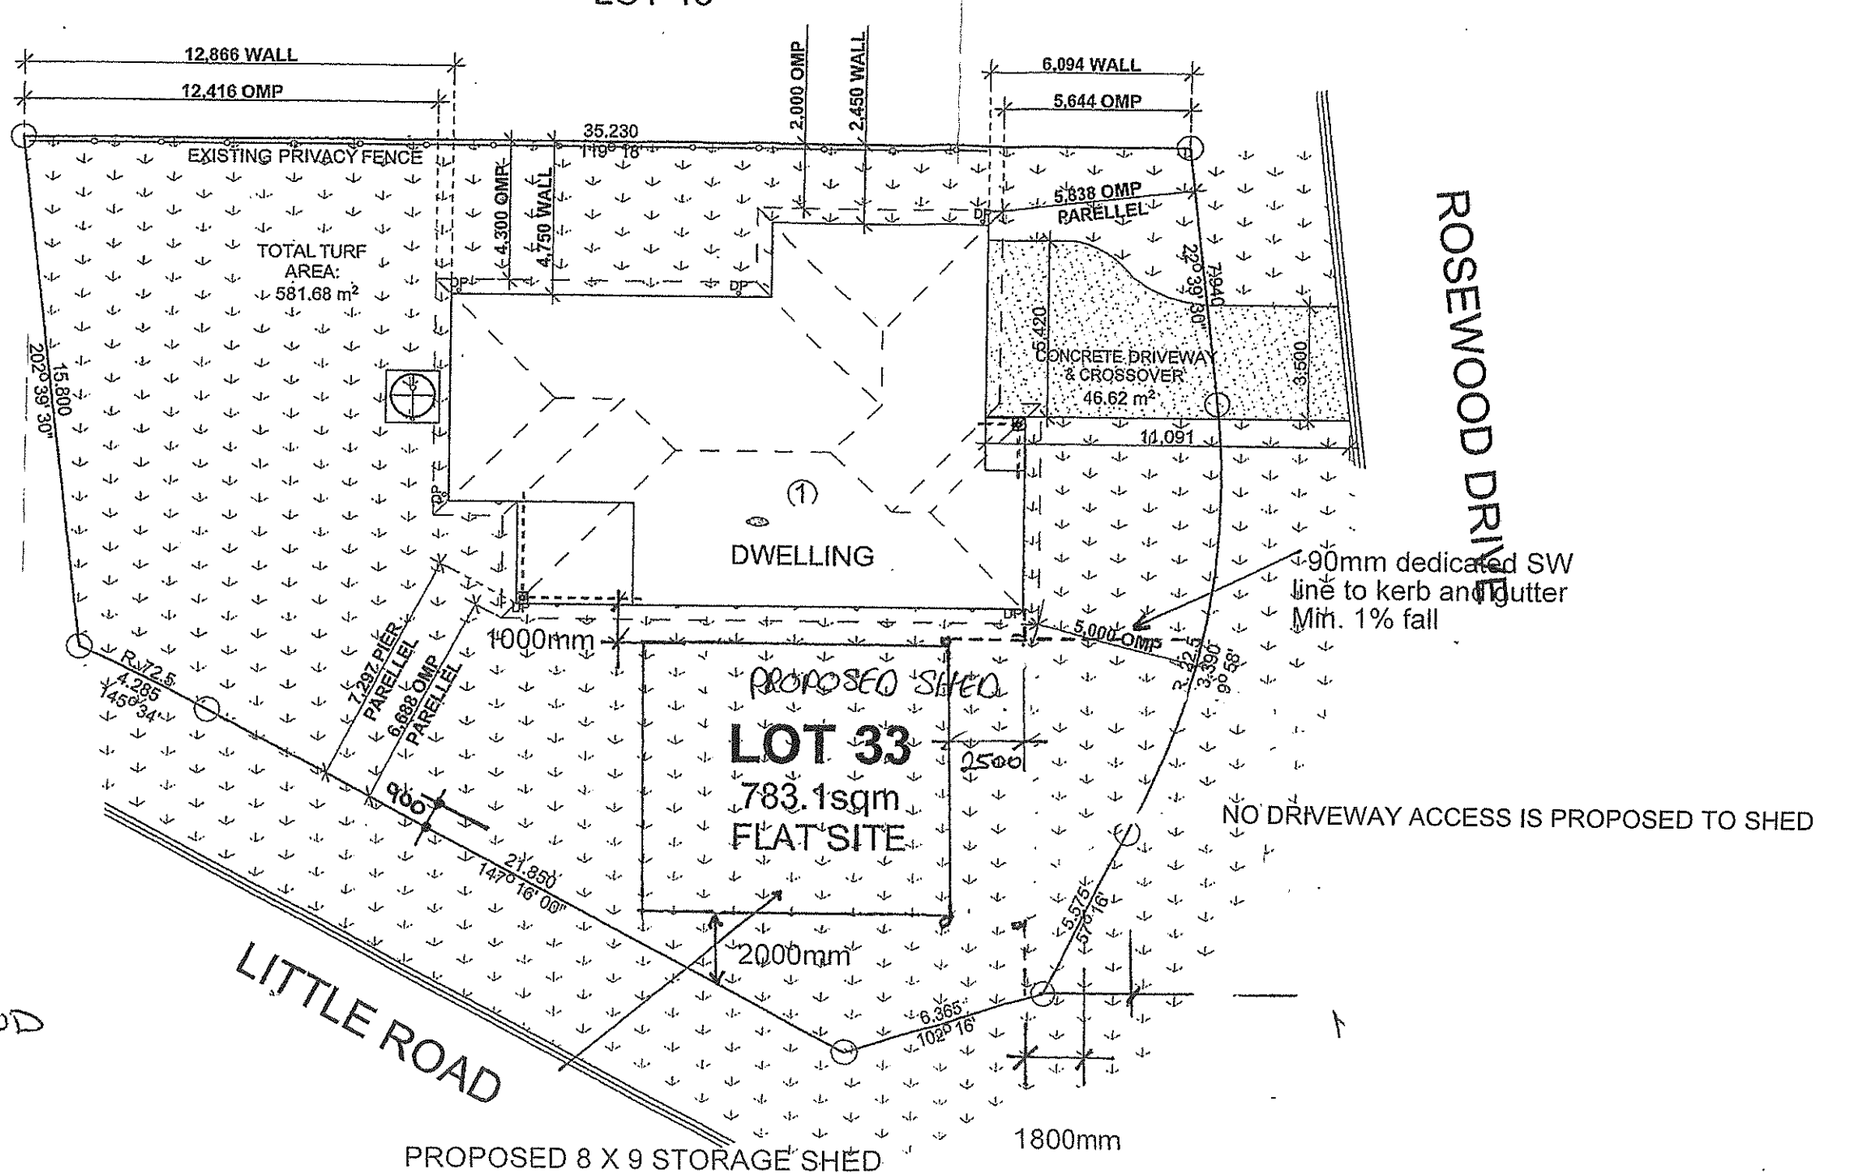


SCALE @ A3 - 1:200

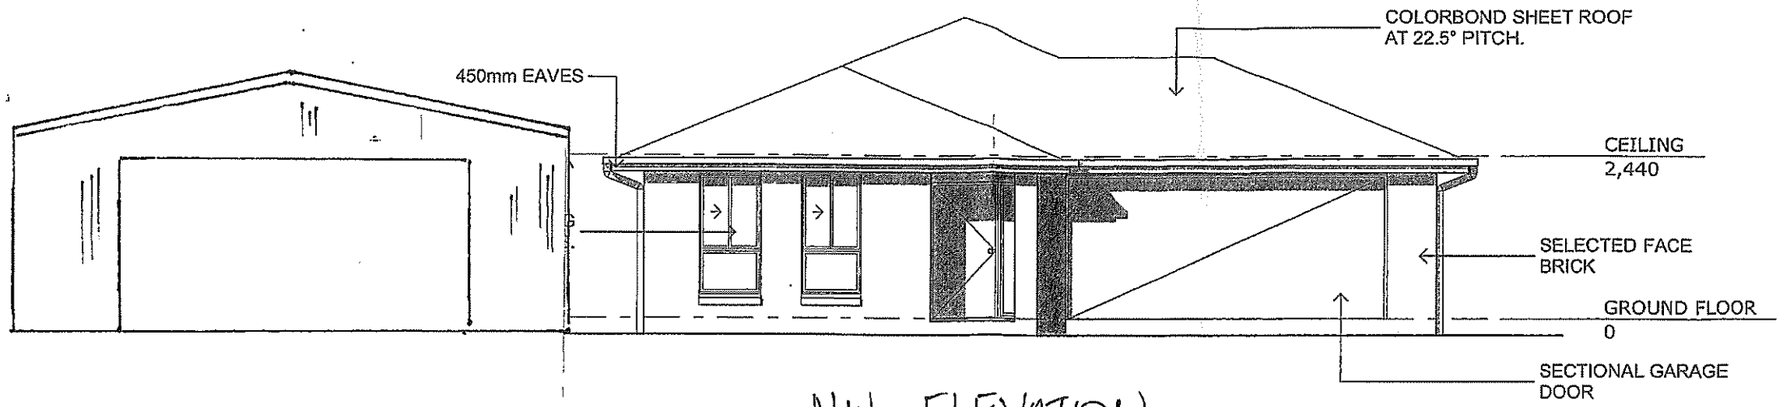

NW ELEVATION


ELEVATION A **1:100**

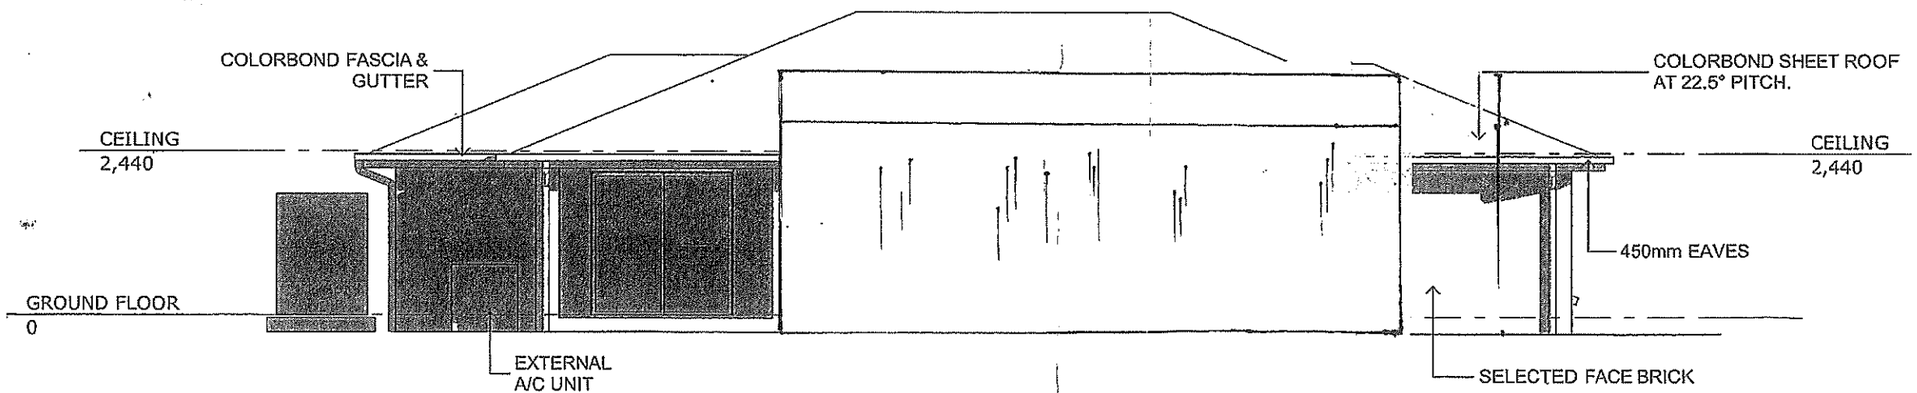

NE ELEVATION

ON B


SCALE @ A3 - AS SHOWN

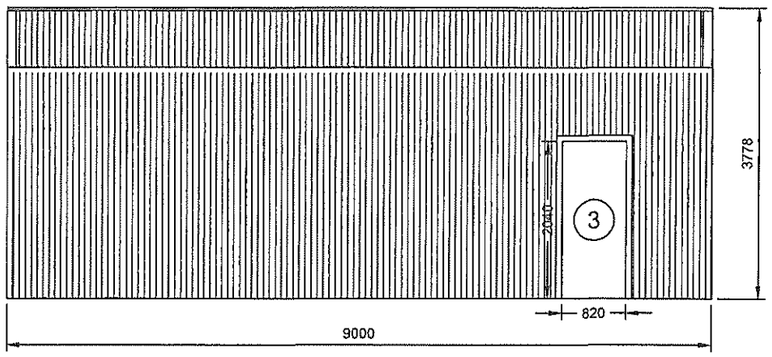

SW ELEVATION

2/2 LEFT ELEVATION

SCALE: 1:75

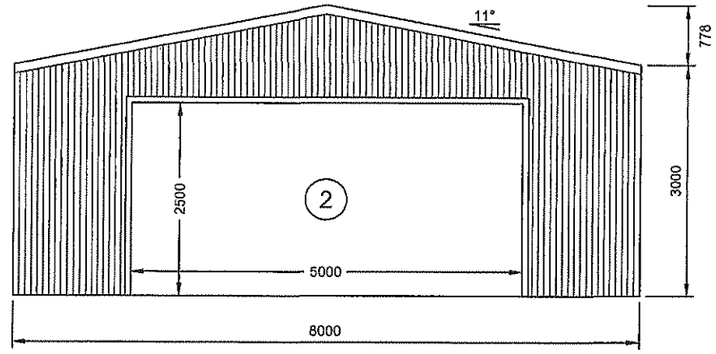


SE ELEVATION

3/2 REAR ELEVATION

SCALE: 1:75


FRAME #4

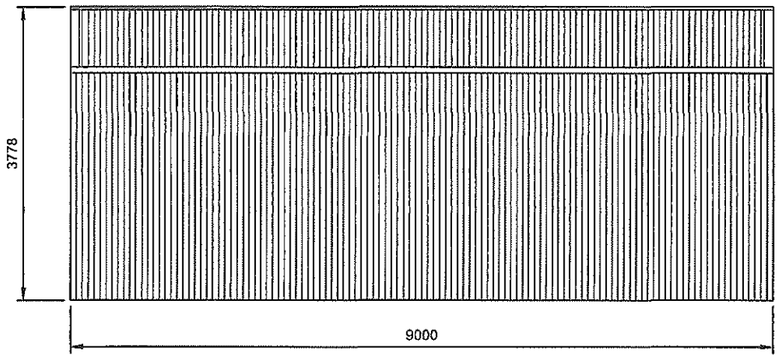

NE ELEVATION

1/2 RIGHT ELEVATION

SCALE: 1:75

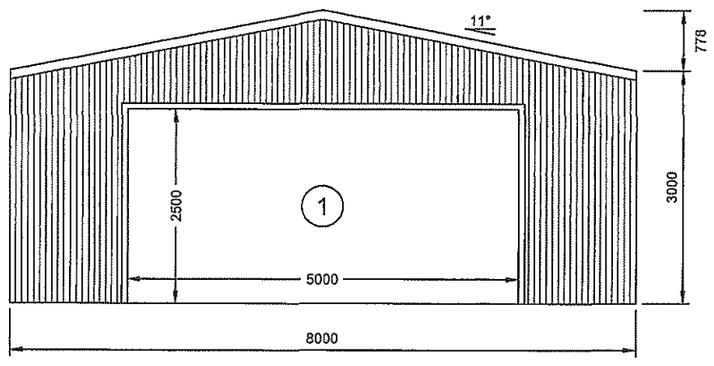

NW ELEVATION

4/2 FRONT ELEVATION

SCALE: 1:75

FRAME #1

best sheds
Value & Quality Direct to You
151 Smeaton Grange Road,
Smeaton Grange, NSW, 2567
Phone: 02 4648 7777
Fax: 02 4648 7700
Email: sales@bestsheds.com.au

EMERALD DESIGN & CONSTRUCTION
CIVIL & STRUCTURAL ENGINEERS
COMMERCIAL - INDUSTRIAL - RESIDENTIAL - FORENSIC - STEEL DETAILING
CAMILO PINEDA MORENO
Bend MIEAust RPEng
RPEQ 15562 TBP RC41817 (VIC)
Signature:
Date: 04.02.2021

Customer Name: Karl Allen
Site Address: 2 Rosewood Dr
Griffith,
NSW, 2680

DATE 04-02-2021
JOB NO. 0984723749
SHEET 2 of 6