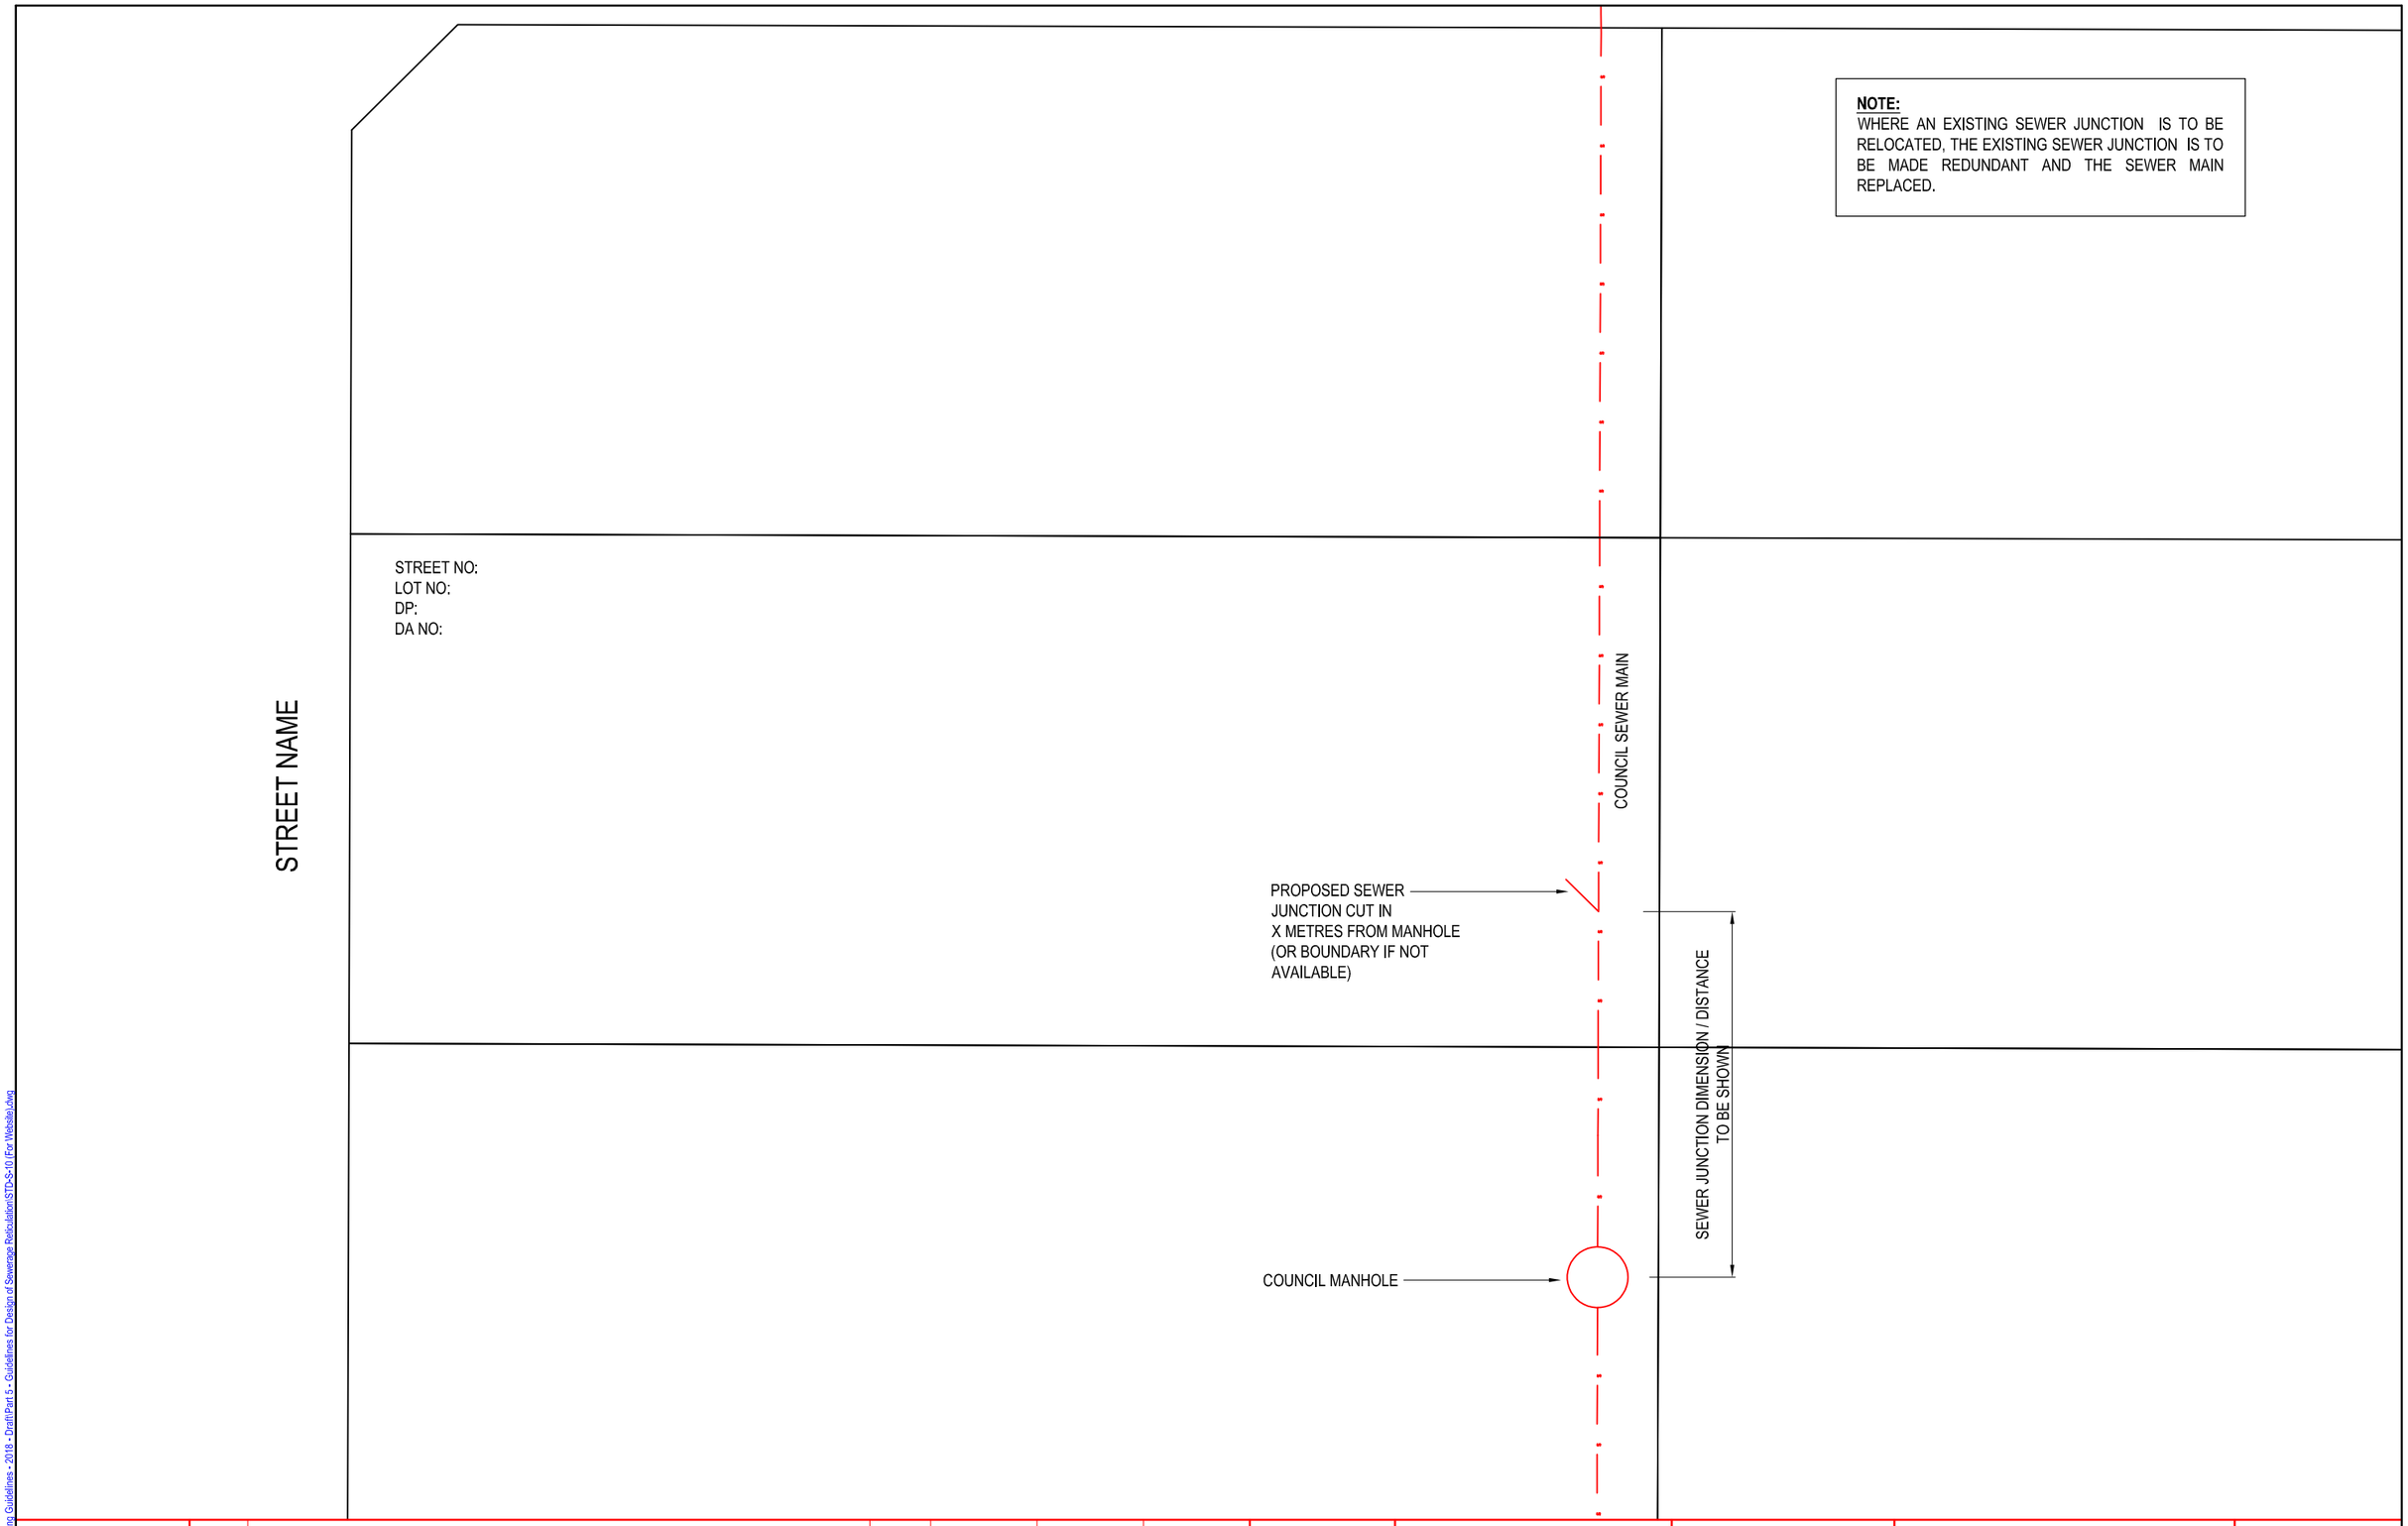

COPYRIGHT
This drawing and the information shown hereon is the property of Griffith City Council and may not be used for any other purpose than that for which this drawing is supplied. Any other use, copying or reproduction of all or any part of this drawing is prohibited without the written consent of Griffith City Council.

REVISION:	AMENDMENT OR REASON OF ISSUE:	ISSUE DATE:	CHECKED BY:	APPROVED FOR CONSTRUCTION BY:
A		30/11/2022	J RIZZO	

DESIGNED BY: C JASNOS
DRAWN BY: F SANNA
SURVEYED BY:
PROJECT DIRECTOR: G GORDON

NOT TO SCALE

A3 ORIGINAL | CO-ORDINATE SYSTEM: MGA ZONE 55 | HEIGHT DATUM: A.H.D

SURVEY, DESIGN AND DRAFTING SERVICES
ABN: 81274 190792
1 Benerembah Street, GRIFFITH NSW 2680
T 02 69628100 F 02 69627161 admin@griffith.nsw.gov.au

PROJECT TITLE & LOCATION: ENGINEERING GUIDELINES DRAWINGS
SCALE: NOT TO SCALE
DRAWING TITLE: SEWER JUNCTION CUT INS
JOB NUMBER: N/A
SHEET NUMBER: 1 OF 1
CLIENT: GIRFFITH CITY COUNCIL
DRAWING NUMBER: STD-S-10
REVISION: A

Project File Location : G:\FPDes\Engineering Guidelines - 2018 - Draft\Part 5 - Guidelines for Design of Sewerage Reticulation\STD-S-10 (For Website).dwg