
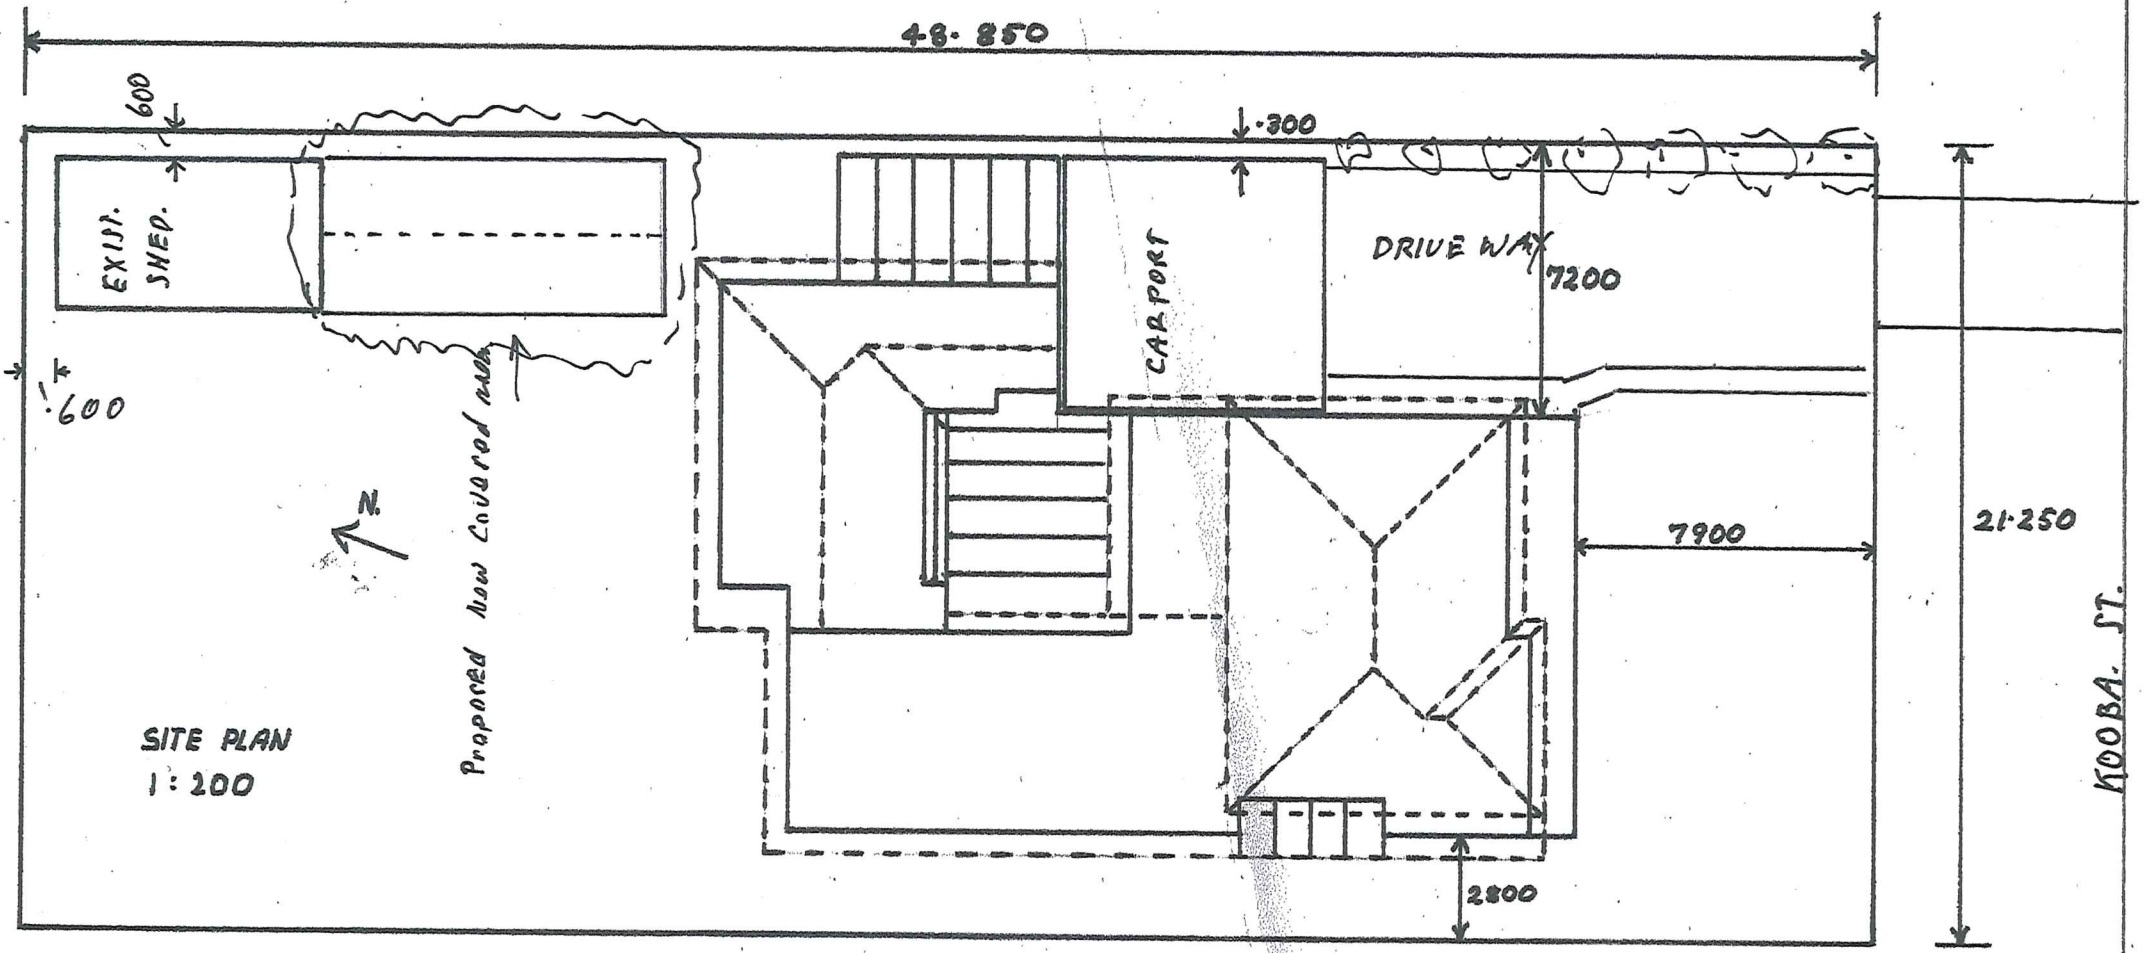



Griffith City Council
21 MAY 2020
RECEIVED BY
CUSTOMER SERVICE

Griffith City Council
22 MAY 2020
REGISTERED

PROPOSED COVERED AREA
9 KOOBA ST. GRIFFITH
LOT 9 SECTION 98
SITE PLAN 1.200
WM. HJ WAIDE

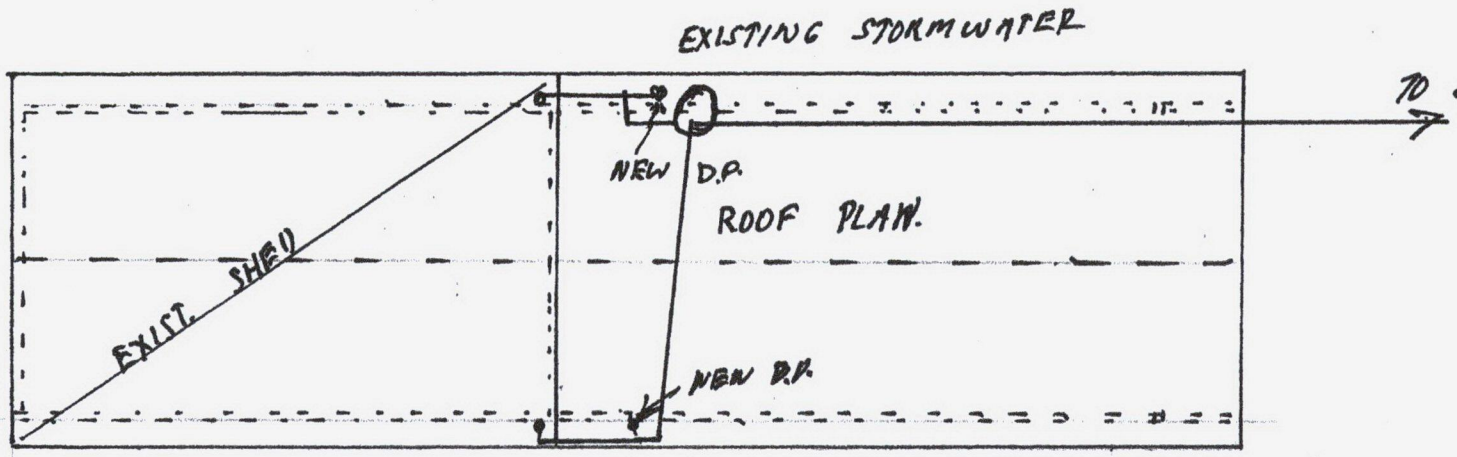


FRAME - STEEL
TRUSSES - TIMBER @ 900%
ROOF BATTEN - STEEL
ROOF - CUSTOM ORB
FACIA - METAL
GUTTER - 115 QUAD.

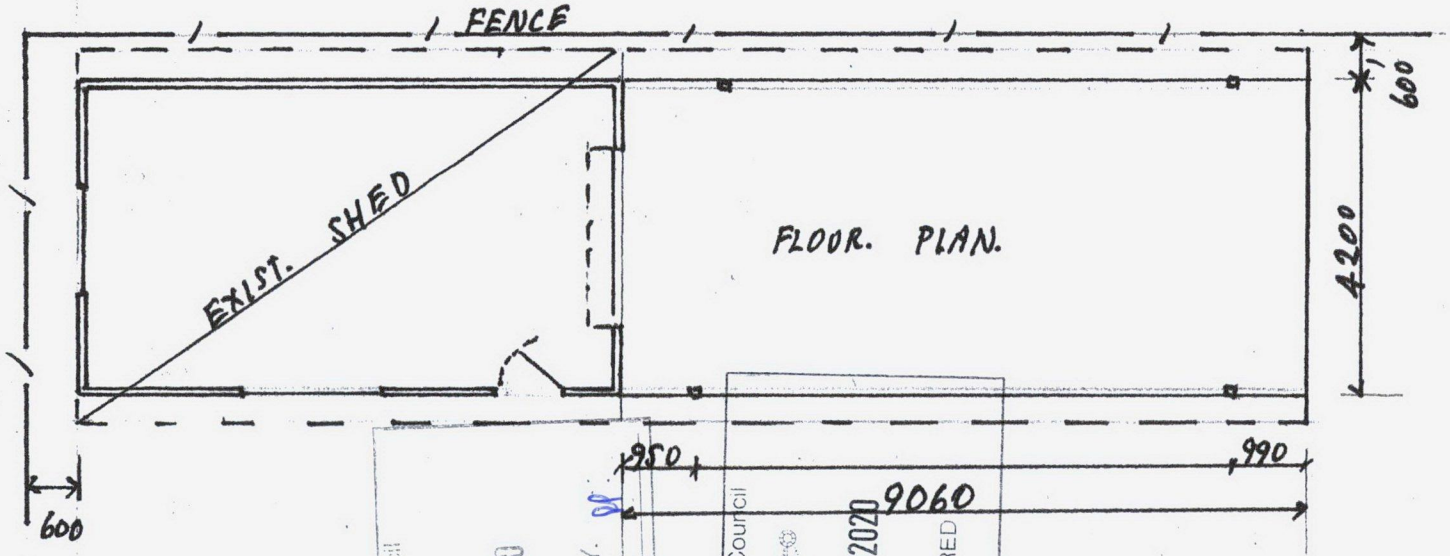

Griffith City Council
21 MAY 2020
RECEIVED BY.
CUSTOMER SERVICE
Griffith City Council
22 MAY 2020
REGISTERED

PROPOSED COVERED AREA
9 MOOBA St. GRIFFITH
LOT 9 SECTION 98
FLOOR & ROOF PLAN. 1:100
WM. NJ WAIDE

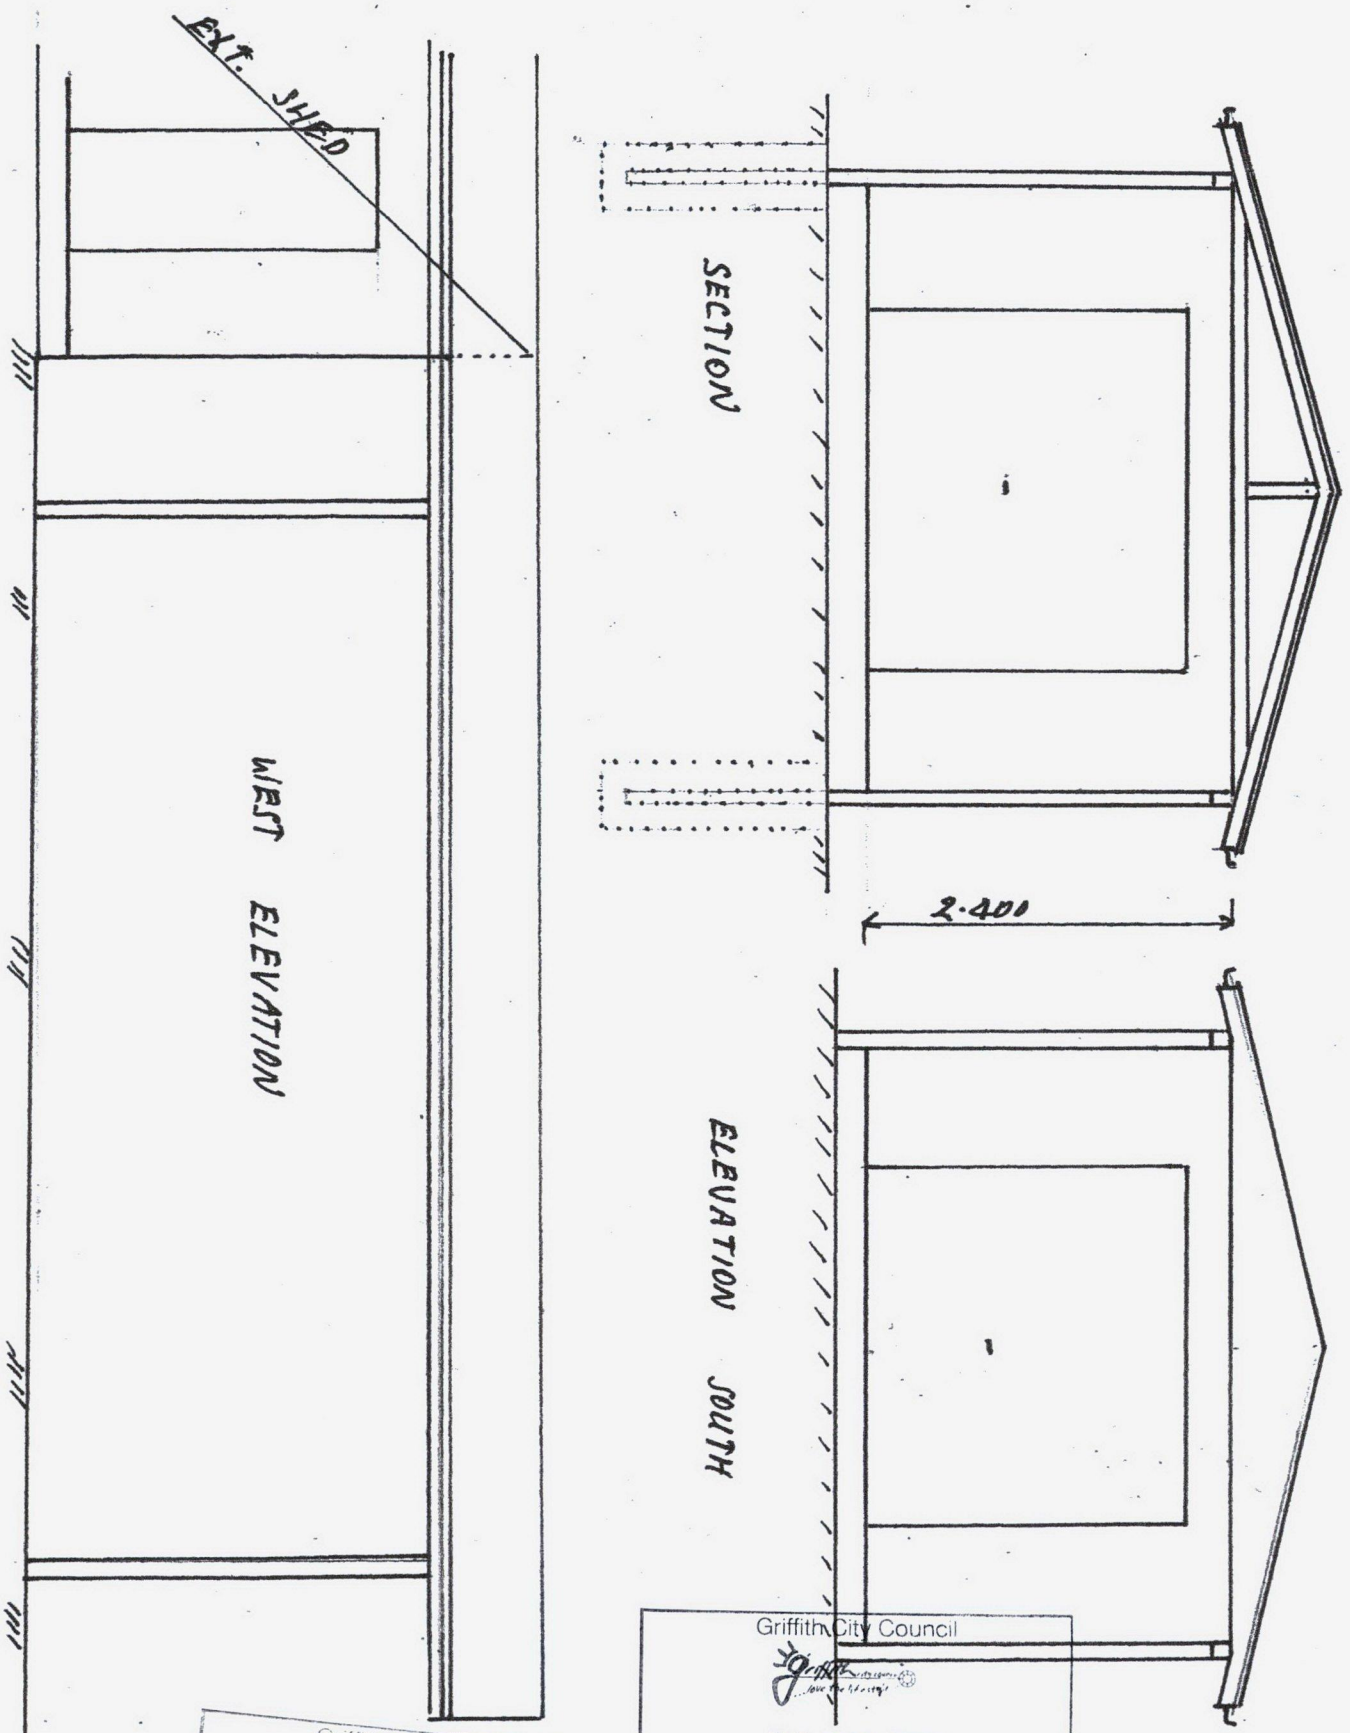

Griffith City Council
21 MAY 2020
RECEIVED BY
CUSTOMER SERVICE

Griffith City Council
22 MAY 2020
REGISTERED

PROPOSED COVERED AREA
9 KOOBA ST. GRIFFITH
LOT 9 SECTION 98
SECTION / ELEVATION 1-50
W M & H J WAIDE.